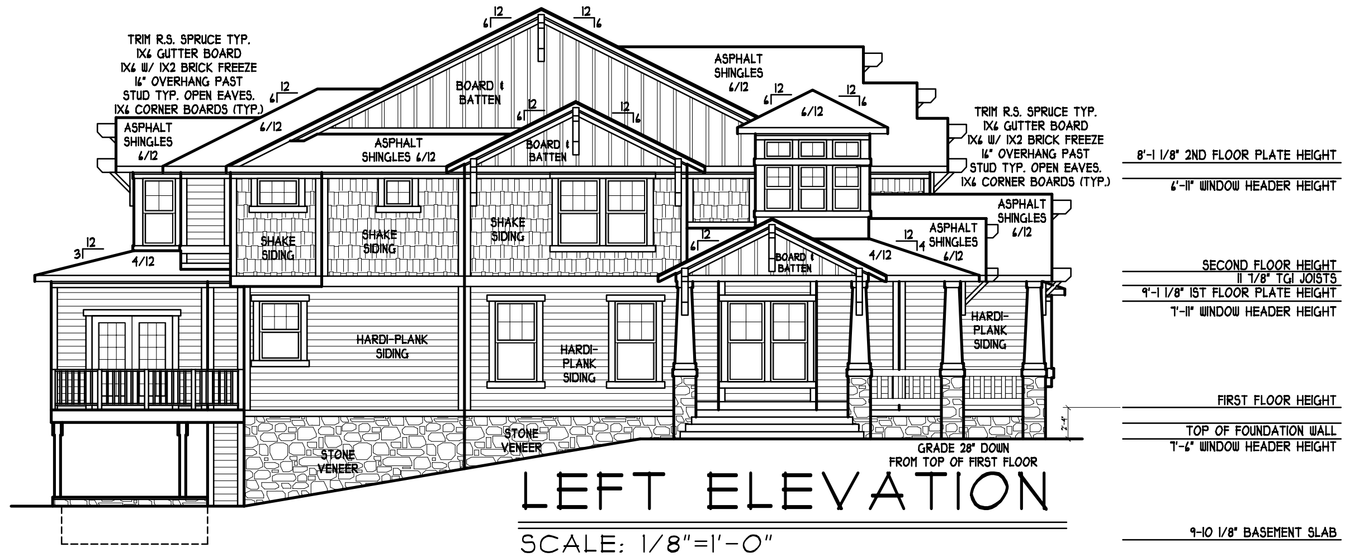

LEFT ELEVATION

SCALE: 1/8"=1'-0"

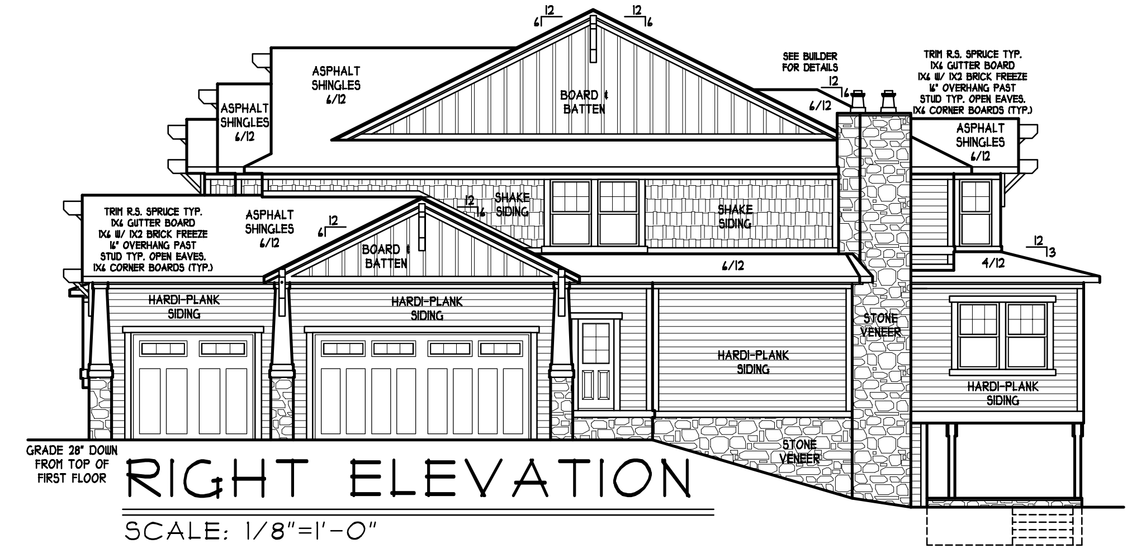

RIGHT ELEVATION

SCALE: 1/8"=1'-0"

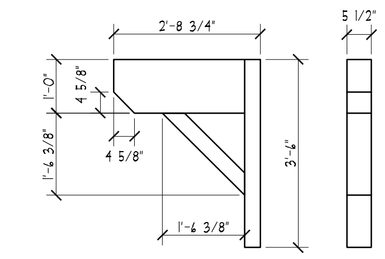

CORBEL DETAIL

SCALE: 1/2"=1'-0"

GENERAL ELEVATION NOTES:

1. VERIFY ALL TYPES AND SIZES OF WINDOW UNITS AND DOORS WITH BUILDER. NOTIFY BUILDER OF ANY DISCREPANCIES.
2. VERIFY LOCATIONS, TYPES AND SIZES OF VENTS AND EXTERIOR TRIM WITH BUILDER.
3. ALL ROOF, CHIMNEY AND WALL INTERSECTIONS SHALL BE FLASHED WITH ALUMINUM OR BETTER MATERIAL.
4. ALL EAVES ARE EXPOSED. SEE BUILDER FOR DETAILS.

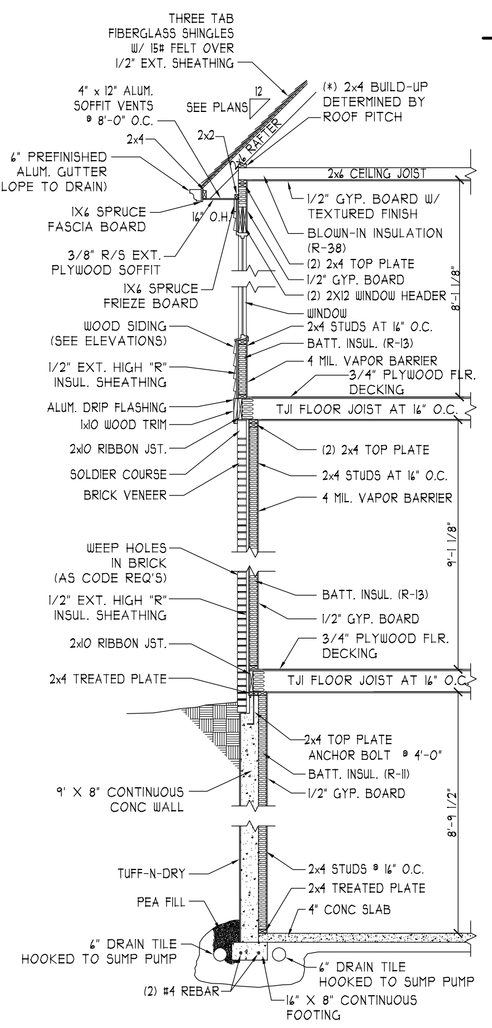

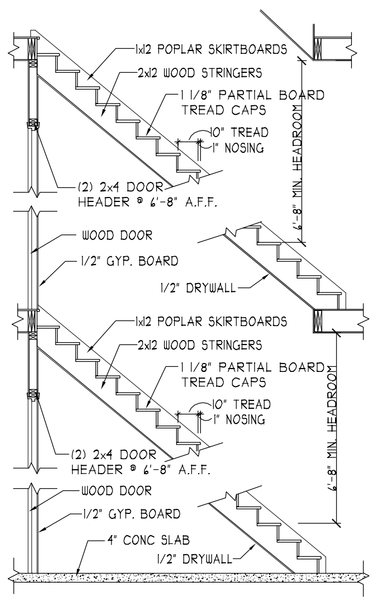

WALL SECTION

SCALE: 1/4"=1'-0"

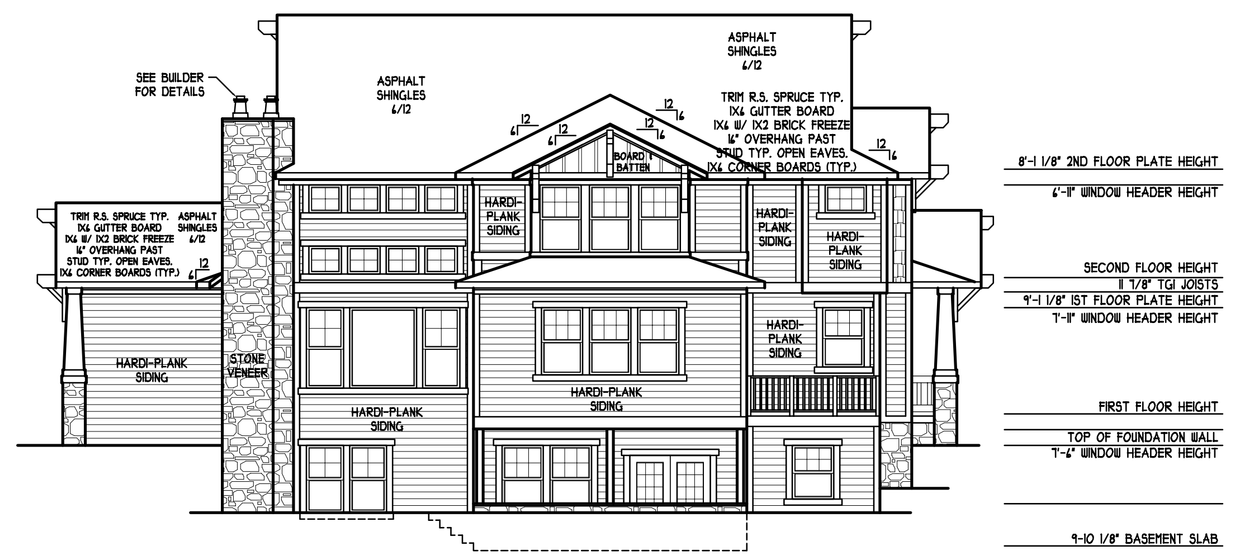

REAR ELEVATION

SCALE: 1/8"=1'-0"

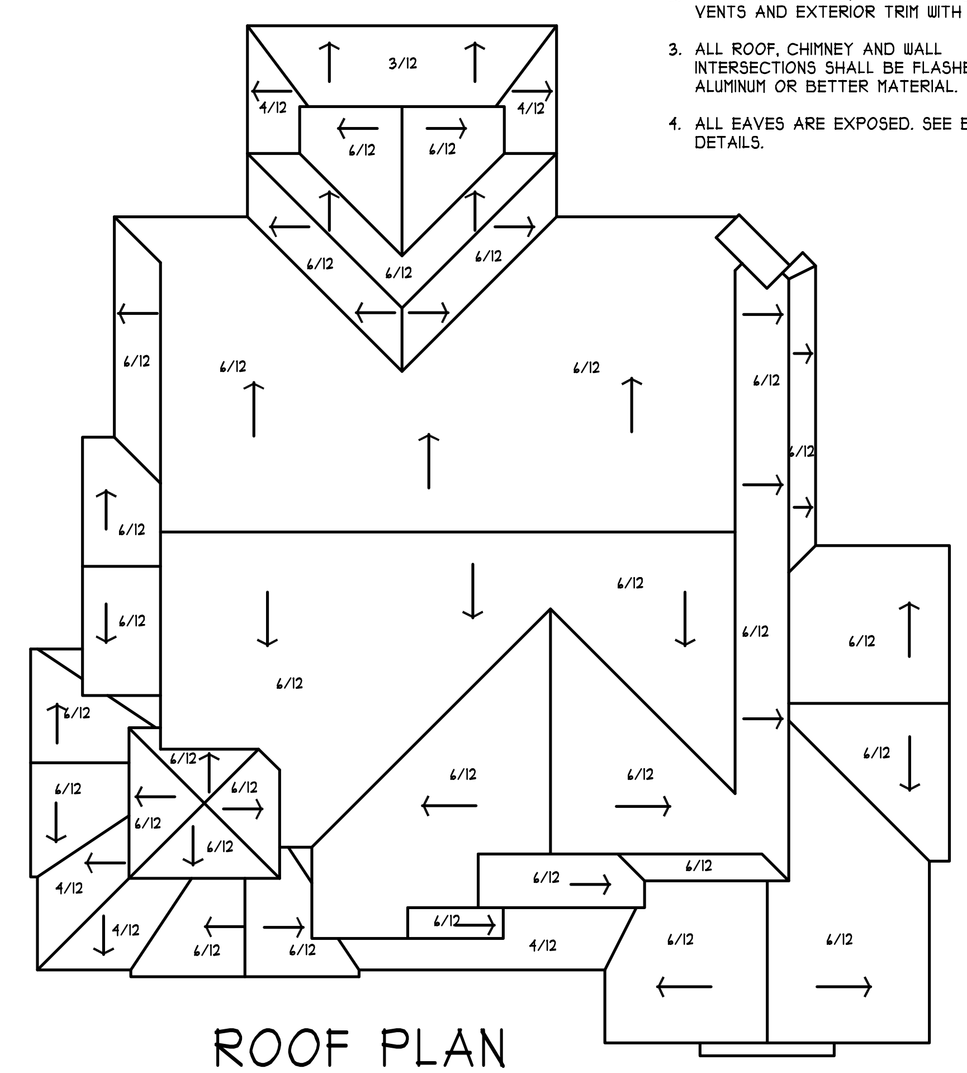

ROOF PLAN

SCALE: 1/8"=1'-0"

8'-1 1/8" 2ND FLOOR PLATE HEIGHT

6'-11" WINDOW HEADER HEIGHT

SECOND FLOOR HEIGHT
11 7/8" TGI JOISTS
9'-1 1/8" 1ST FLOOR PLATE HEIGHT
7'-11" WINDOW HEADER HEIGHT

FIRST FLOOR HEIGHT
TOP OF FOUNDATION WALL

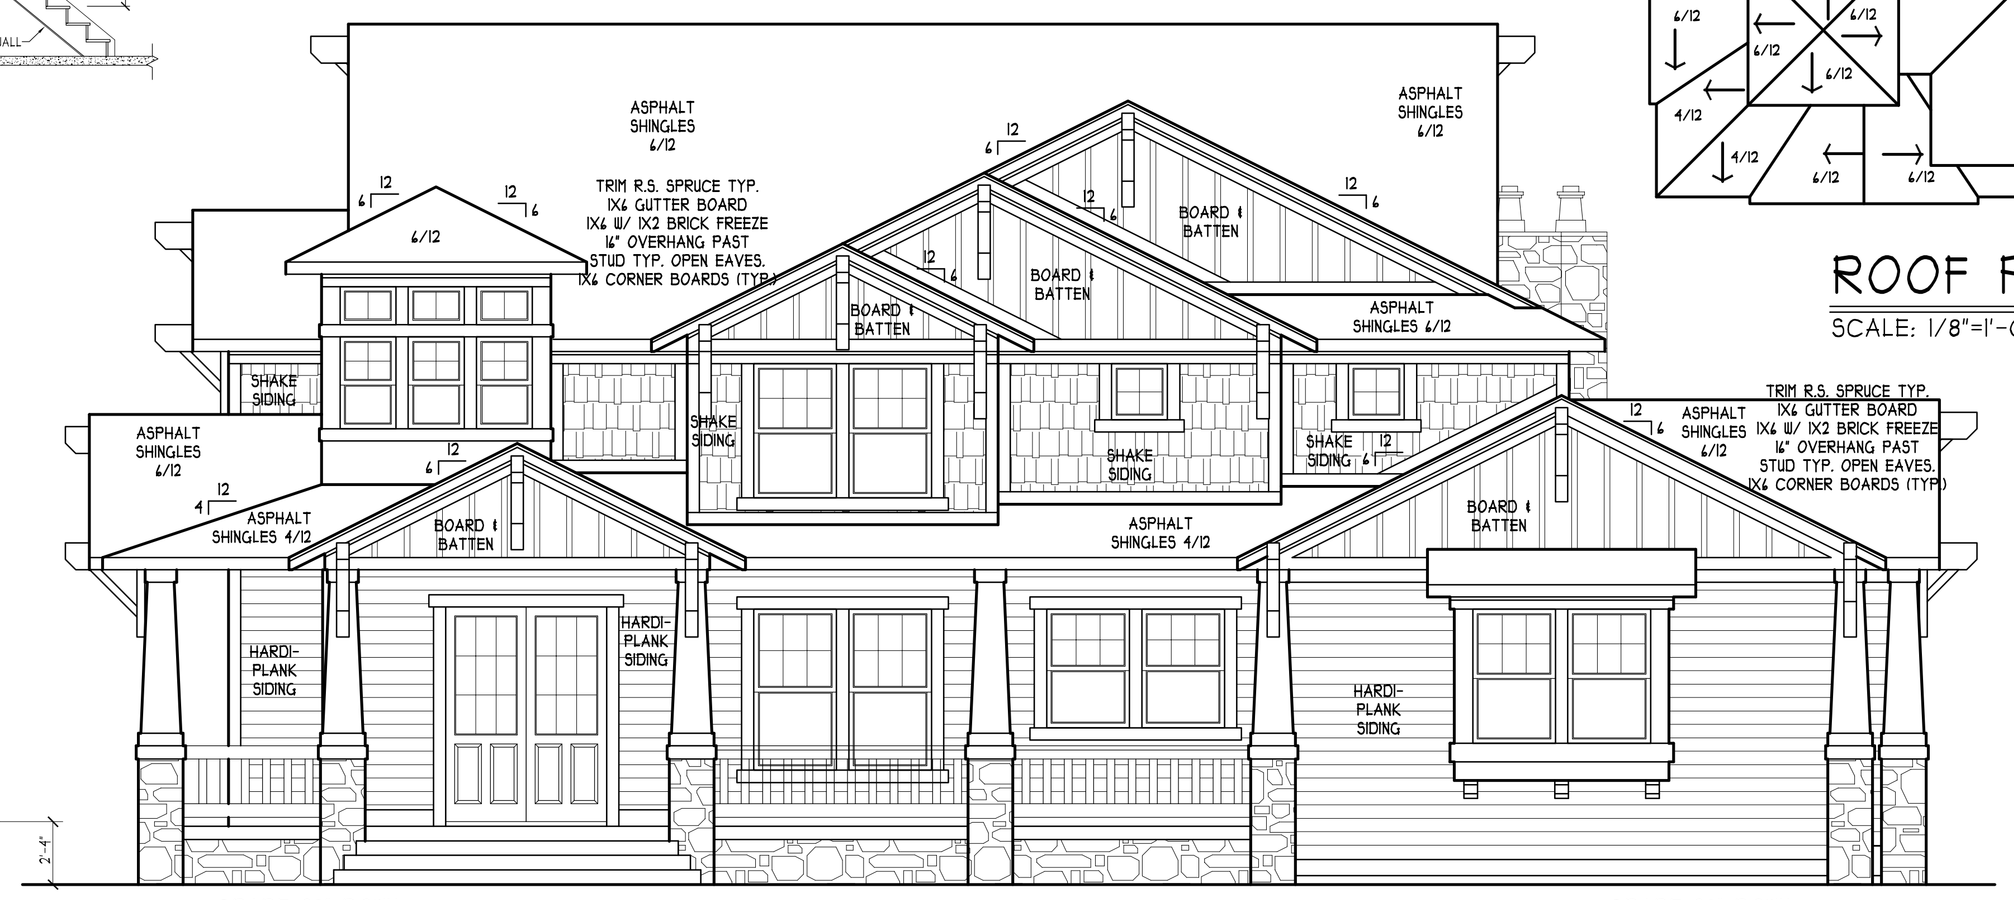

GRADE 28" DOWN FROM TOP OF FIRST FLOOR

FRONT ELEVATION

SCALE: 1/4"=1'-0"

GRADE 28" DOWN FROM TOP OF FIRST FLOOR

NOTE

IT IS THE BUILDER/ OWNERS RESPONSIBILITY TO VERIFY THE PROPER AIR SPACE BETWEEN ALL BRICK AND WOOD WALLS WITH HOUSE WRAP, TO PREVENT WATER INFILTRATION. BUILDER/ OWNER SHOULD SEEK THE ASSISTANCE OF A QUALIFIED ENGINEER FOR THE PROPER SIZING OF ALL STRUCTURAL HEADERS, RAFTERS, SUPPORT BEAMS, LAMINATED BEAMS, JOISTS, FOOTINGS, ETC. IT IS THE BUILDER/ OWNER RESPONSIBILITY TO VERIFY ALL DIMENSIONS & DESIGN OF THESE DOCUMENTS FOR ACCURACY.

SQUARE FOOTAGE TABLE

BASEMENT	
TOTAL SQUARE FOOTAGE	1959 SF
FINISHED SQUARE FOOTAGE	1564 SF
UNFINISHED SQUARE FOOTAGE	395 SF
FORCE WALKOUT PATIO	244 SF
FIRST FLOOR	
FINISHED SQUARE FOOTAGE	2320 SF
GARAGE SQUARE FOOTAGE	782 SF
SCREEN IN PORCH	228 SF
FRONT PORCH	0 SF
SECOND FLOOR	
FINISHED SQUARE FOOTAGE	1964 SF
UNFINISHED SQUARE FOOTAGE	0 SF
TOTAL FINISH SQUARE FOOTAGE	5848 SF

SCALE 1/4"=1'-0"
DRAWN BY MWS
CHECKED MWS

DATE	REVISIONS

PROJECT
LOT 78 LONG RIDGE WEST

SHEET TITLE
ELEVATIONS

1512 SOUTH 16TH STREET
NOBLESVILLE, INDIANA 46060
(317) 440-5614

G&G CUSTOM HOMES
P.O. BOX 786
WESTFIELD, IN 46074
(317) 867-7665

SHAW DESIGN
ARCHITECTURAL DESIGN SERVICES

SHEET NO
A-1
OF

DATE
11/10/08

DWN NO